ALABAMA DEPARTMENT OF TRANSPORTATION

A PRELIMINARY CONCEPTUAL DESIGN
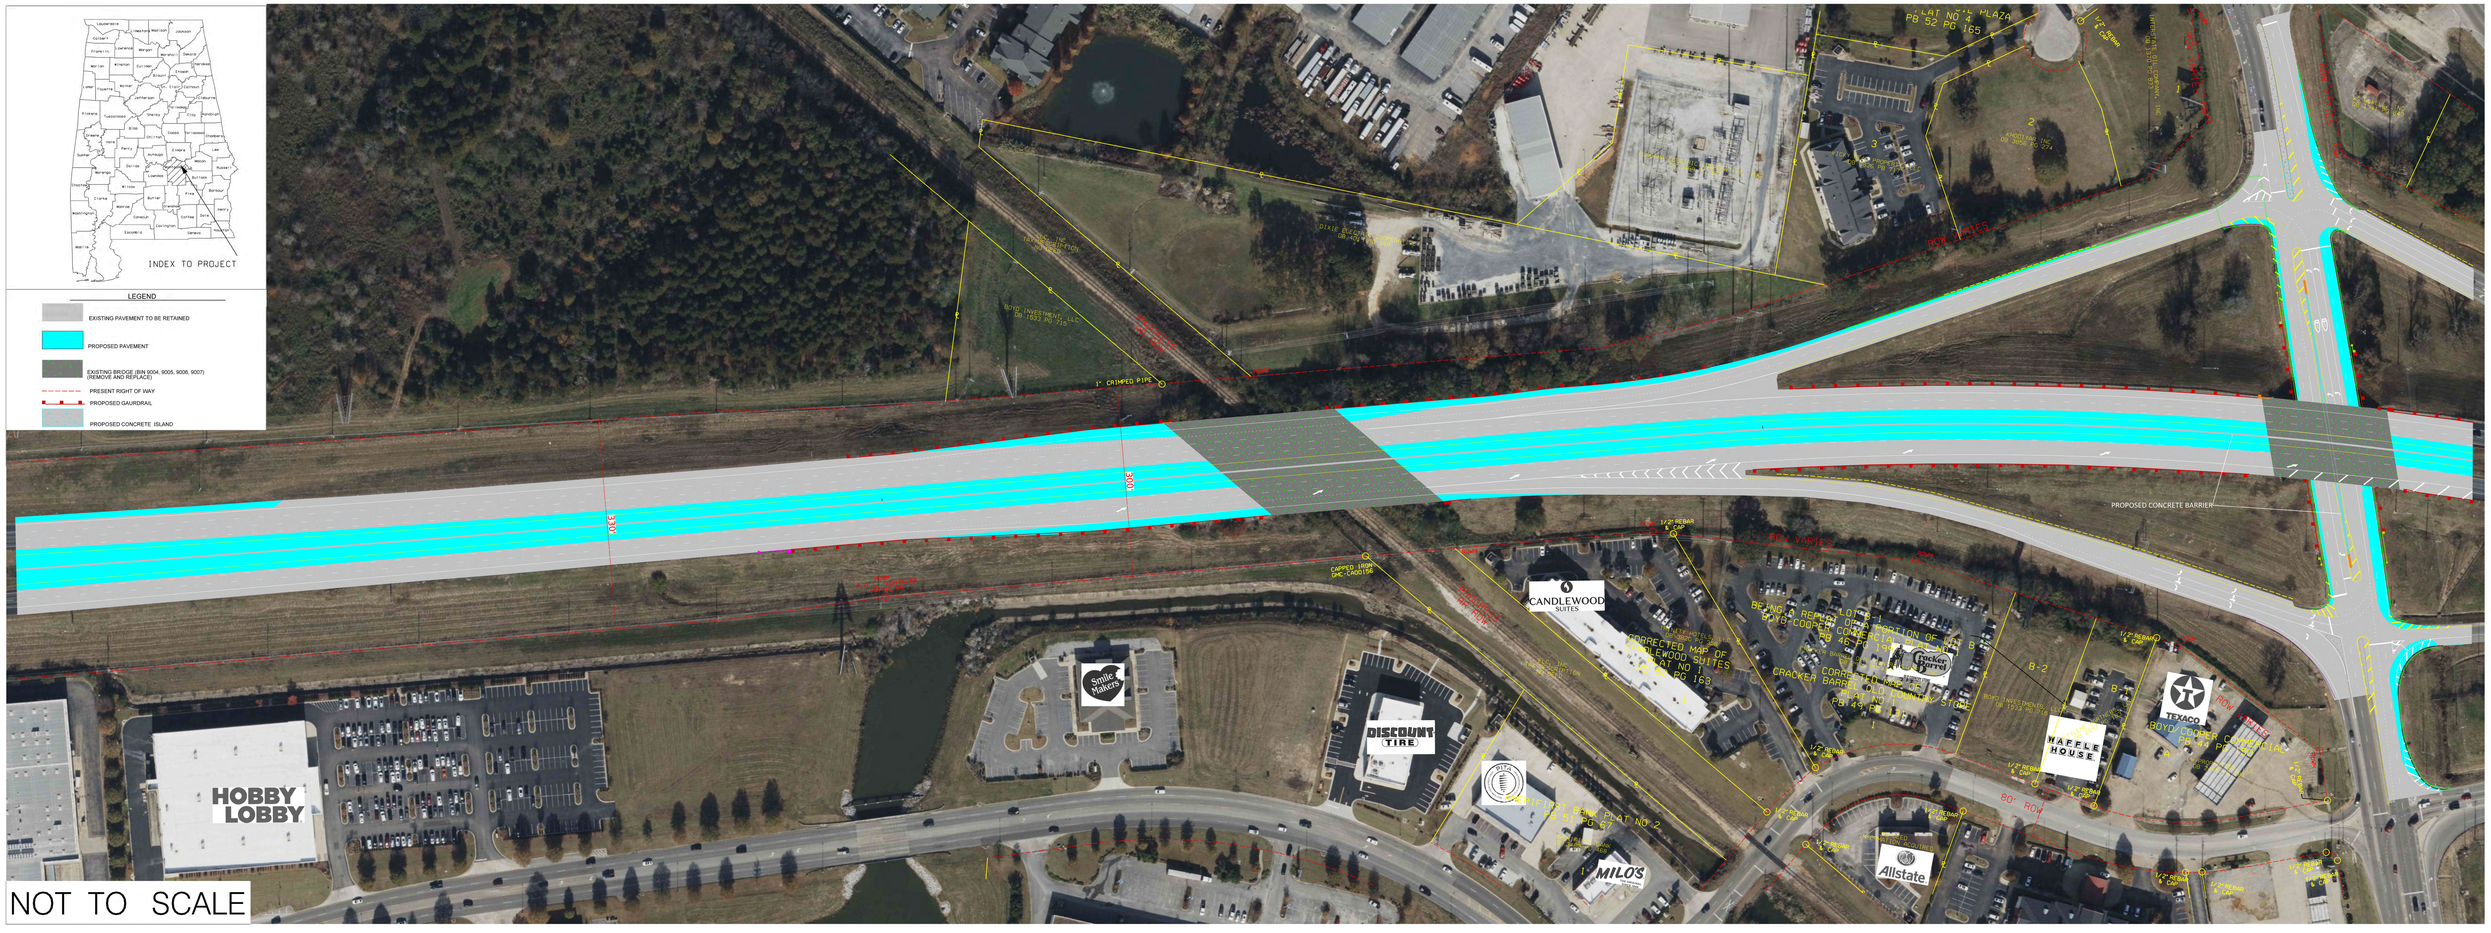
I–85 ADDITIONAL LANES FROM THE END OF THE SIX LANES AT TAYLOR ROAD (SR–271) TO JUST SOUTH OF JENKINS CREEK (BIN 9004, 9005, 9006, 9007)